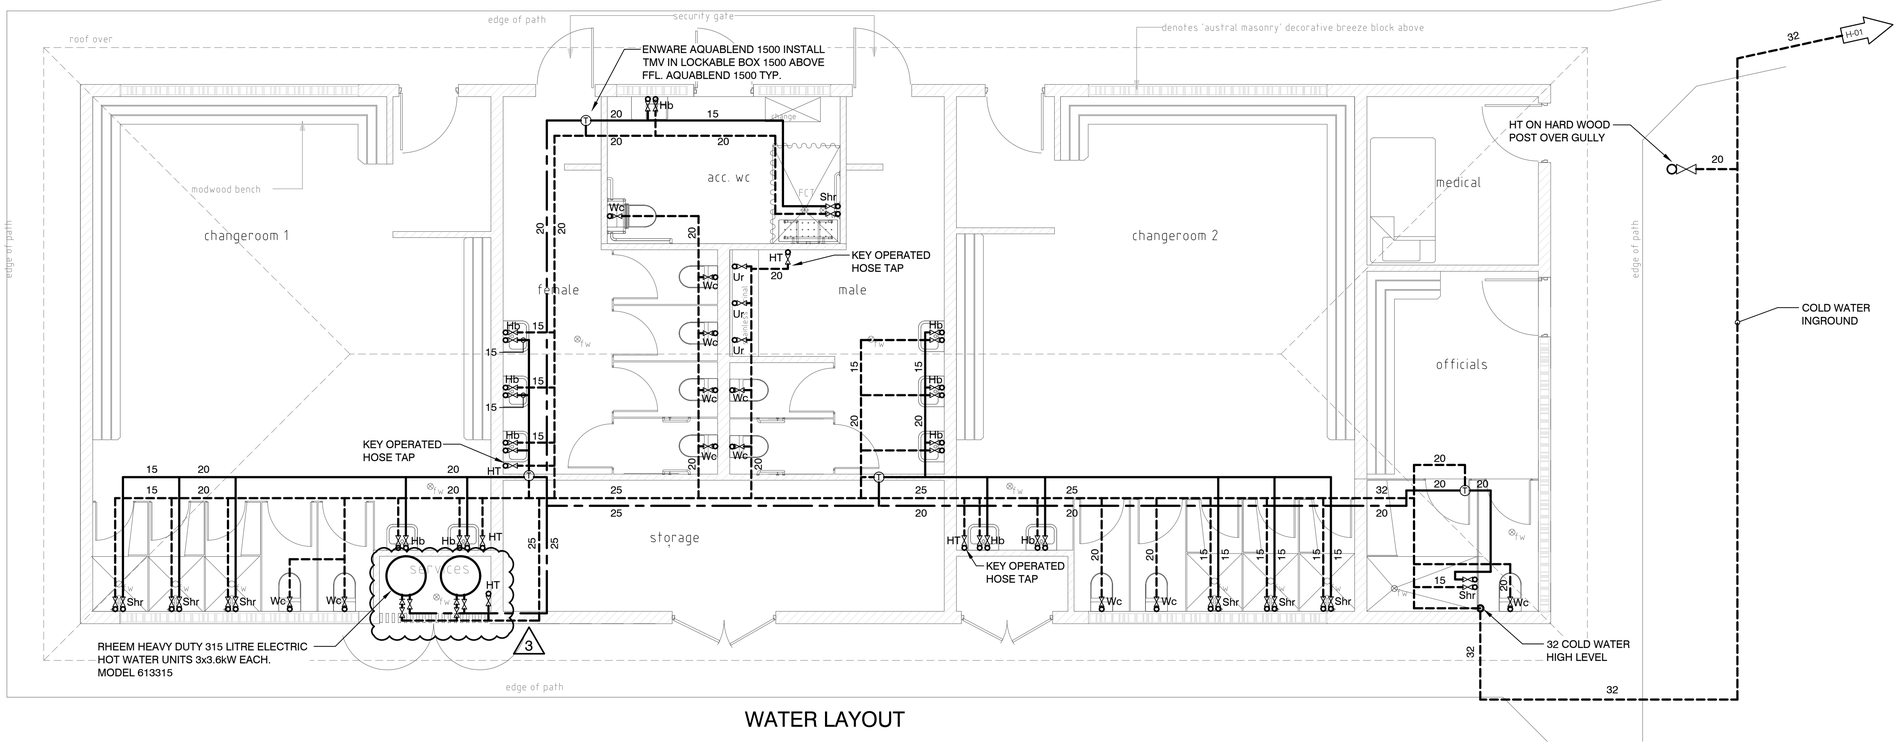

WATER LAYOUT

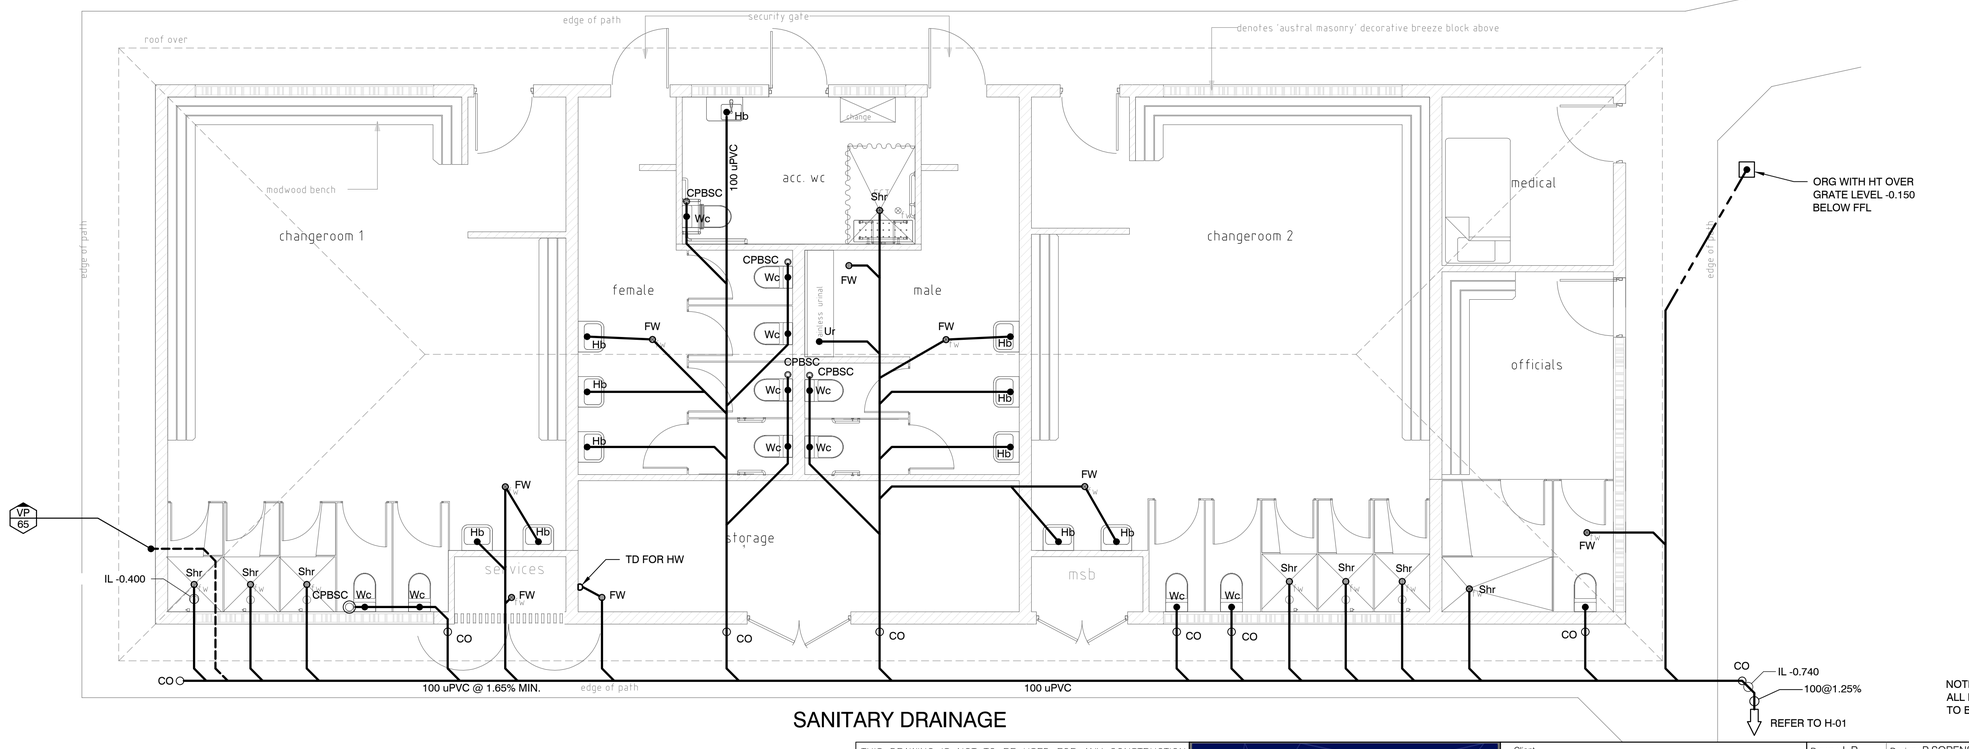

SANITARY DRAINAGE

Date	Issue	Reason for Issue
11.09.18	3	REVISED TENDER ISSUE
20.8.18	2	TENDER ISSUE
19.7.18	1	FOR REVIEW

THIS DRAWING IS NOT TO BE USED FOR ANY CONSTRUCTION PURPOSE UNLESS NOTED OTHERWISE IN THE ISSUE COLUMN. MARLINE NEWCASTLE PTY LTD. ACCEPT NO RESPONSIBILITY FOR ANY UNAUTHORISED USE OF DRAWINGS ISSUED ON A "INFORMATION AND DISCUSSION" ONLY BASIS.

THIS DRAWING IS COPYRIGHT AND IS THE PROPERTY OF MARLINE NEWCASTLE PTY LTD AND MUST NOT BE RETAINED, COPIED OR USED WITHOUT WRITTEN CONSENT OF MARLINE NEWCASTLE.

marline
BUILDING SERVICES ENGINEERS
MECHANICAL . ELECTRICAL . HYDRAULIC . FIRE . ENERGY
P (02) 4925 9300
mail@marline.com.au
www.marline.com.au
ABN 49 612 456 381
MARLINE NEWCASTLE PTY LTD
Unit 4 239 King Street
Newcastle NSW 2300
ACN 612 456 381

Client: MOREE PLAINS SHIRE COUNCIL
Architect: BARNSON PTY LTD
Project: BOGGABILLA SPORTS FIELD AMENITIES

Drawn : L.R. | Design : P.SORENSEN | Verify : B.MAHER
Scale @ A1 : 1:50 | Date : JULY 2018

Discipline: HYDRAULIC SERVICES
Job No.: 10456
Drawing Title: WATER & SANITARY DRAINAGE LAYOUTS
Issue: 3
Drawing No.: H-02

0 25mm 50mm 100mm ON A1 ORIGINAL